BASEMENT ELECTRICAL EQUIPMENT LOCATIONS

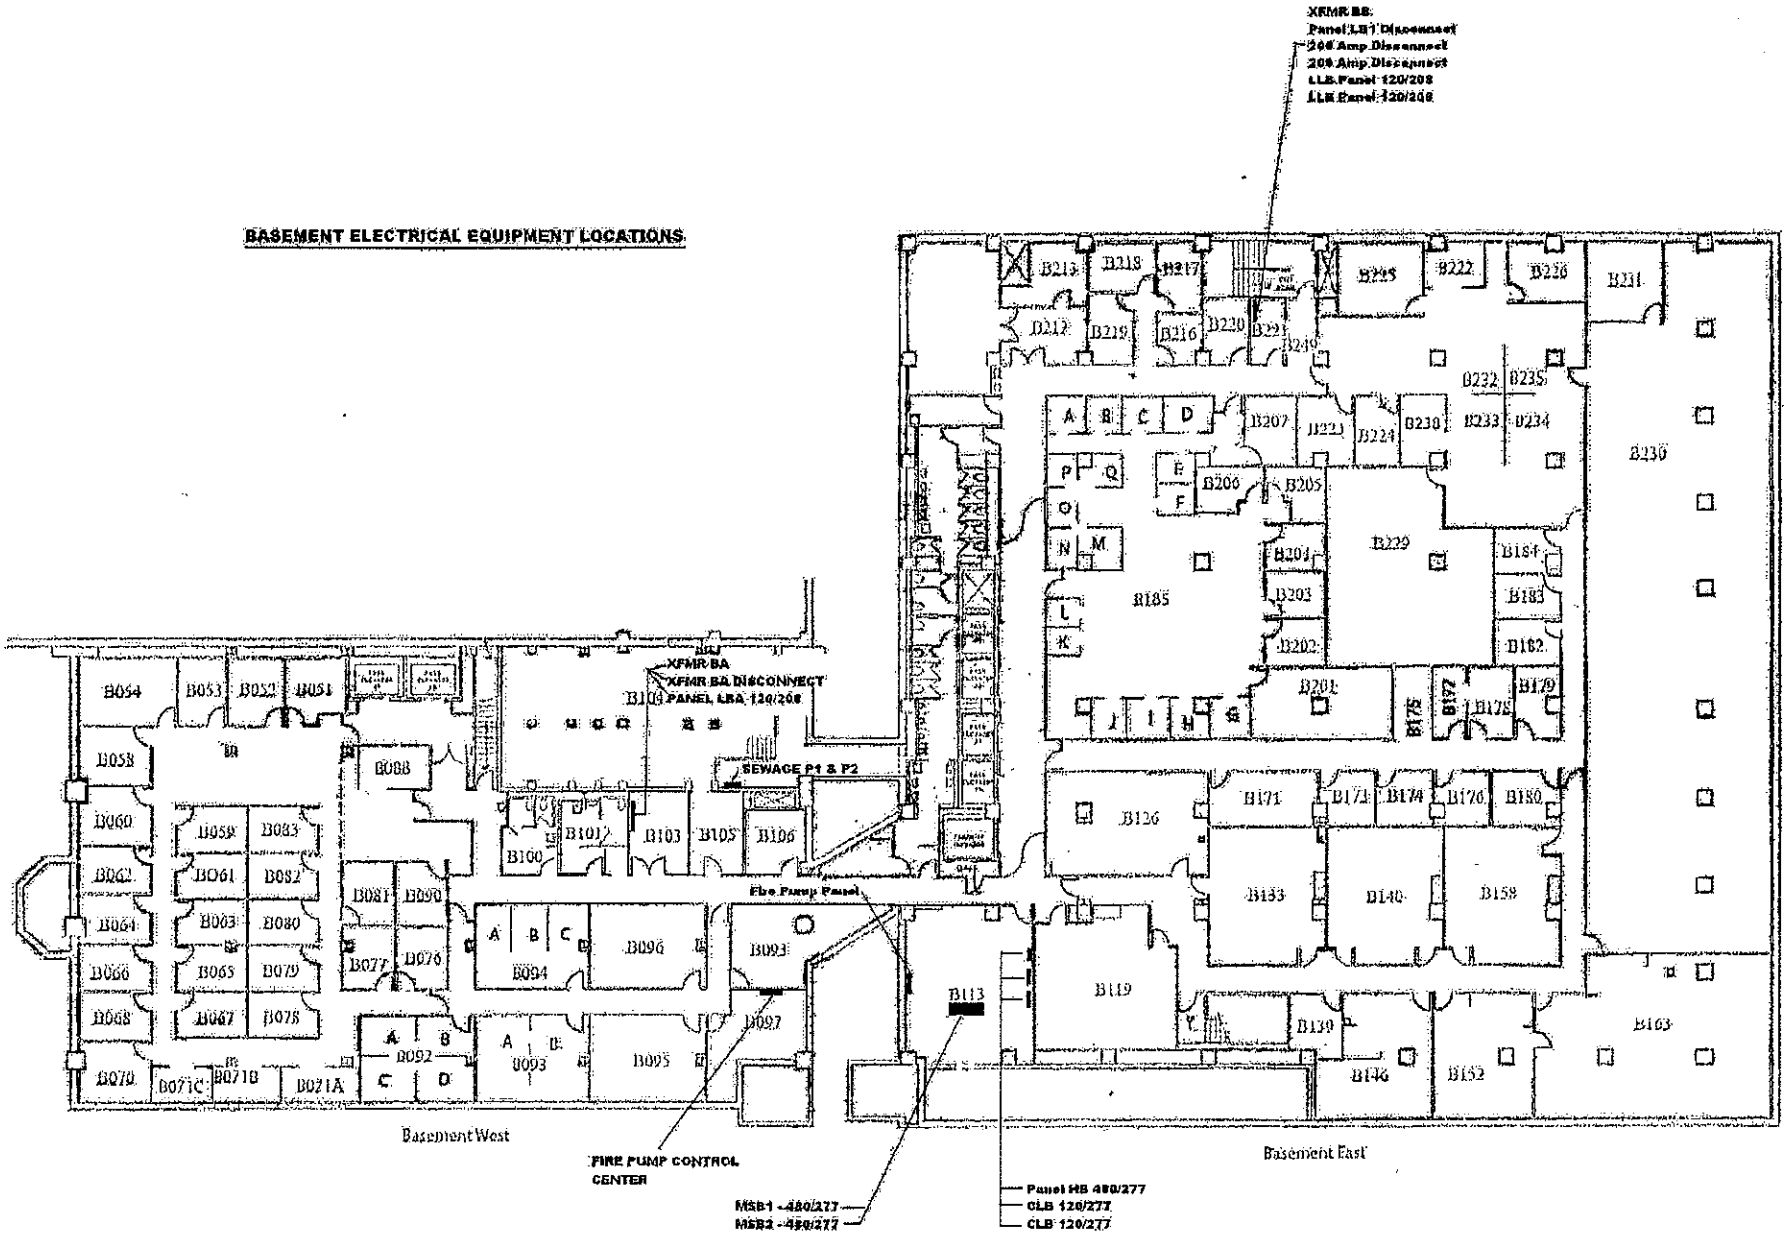

1st Floor Electrical Equipment Locations

No Panels this Floor

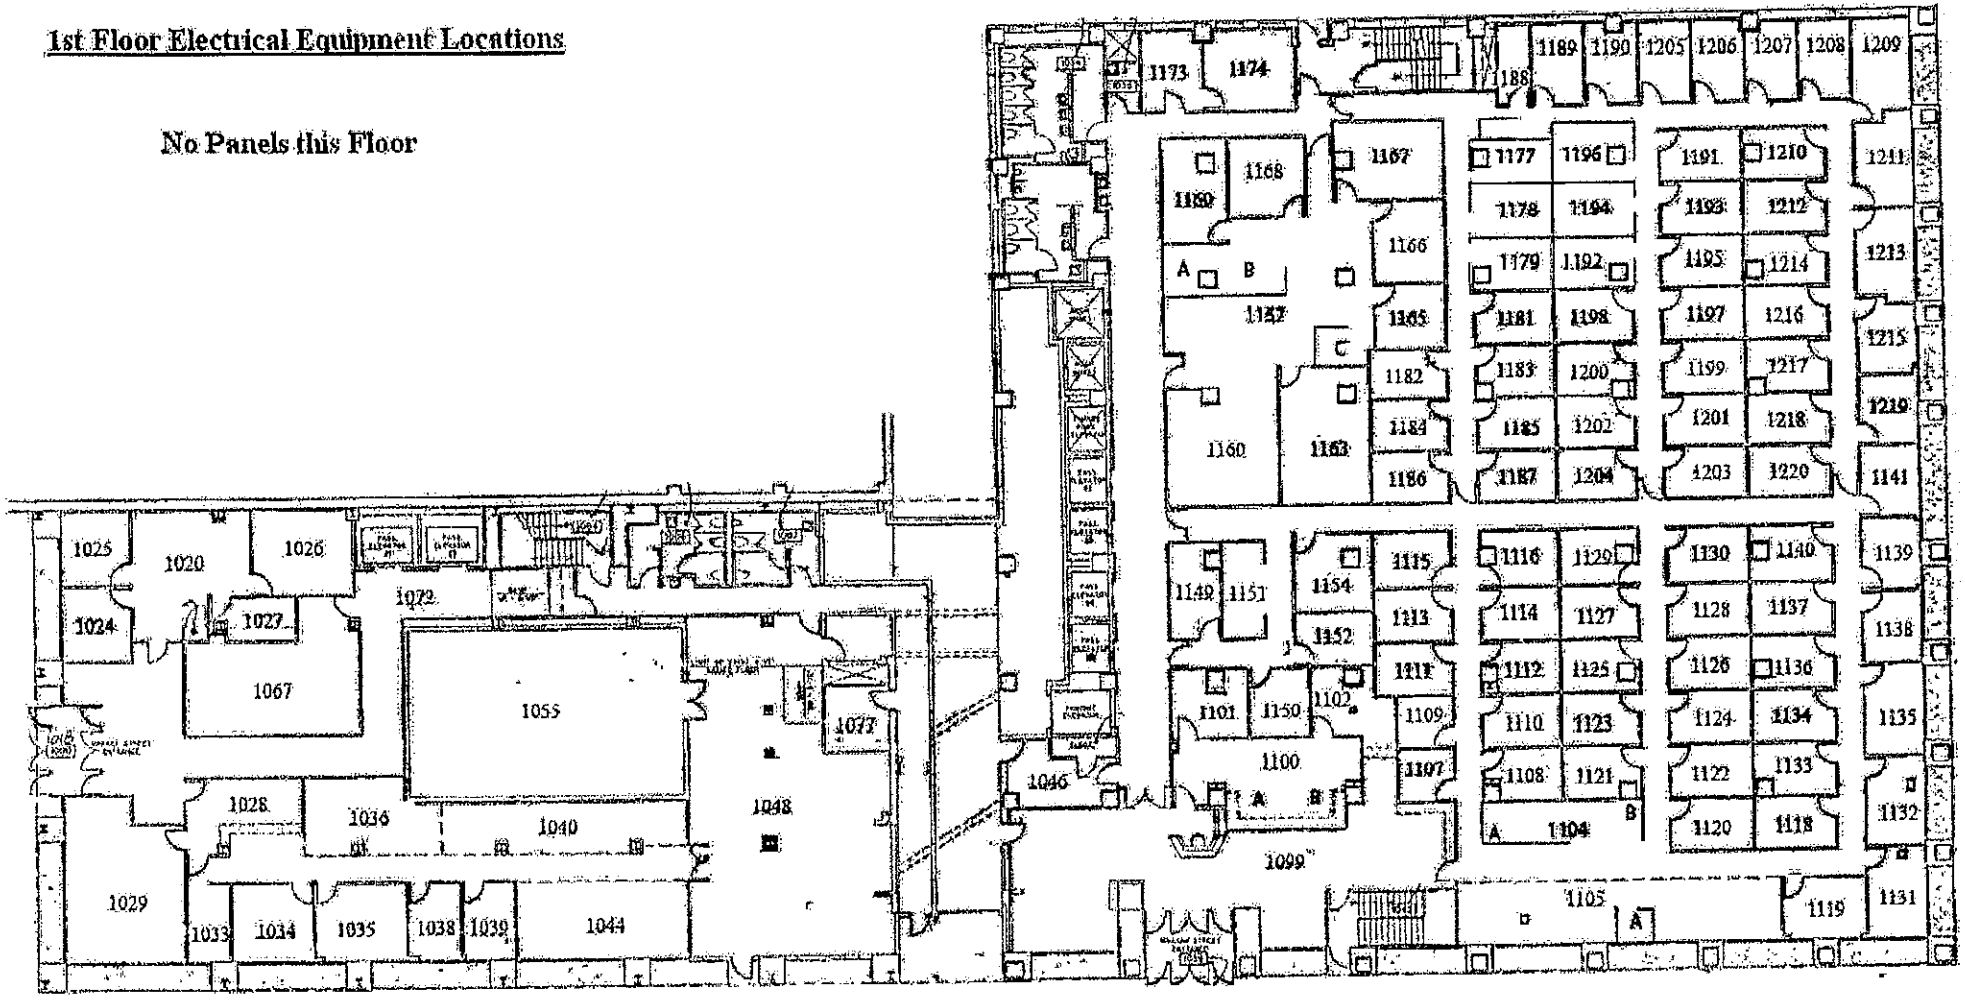

First Floor

Mezzanine Electrical Equipment Location

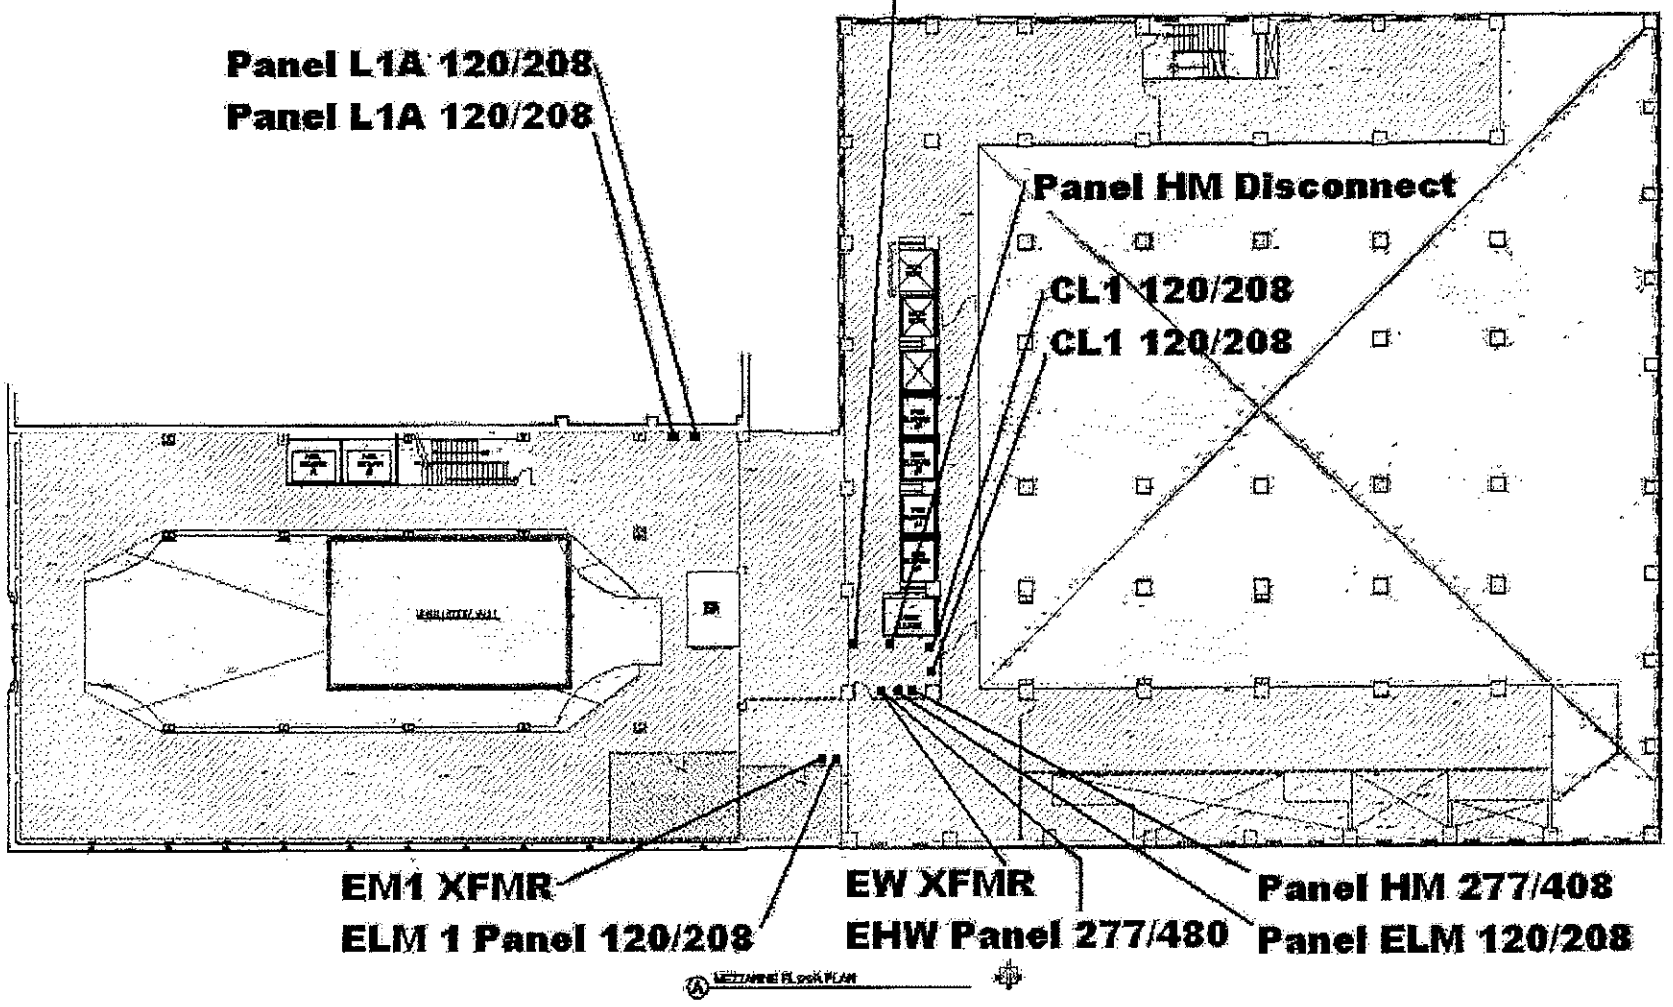

KANSAS DFM

2nd Floor Electrical Equipment Locations

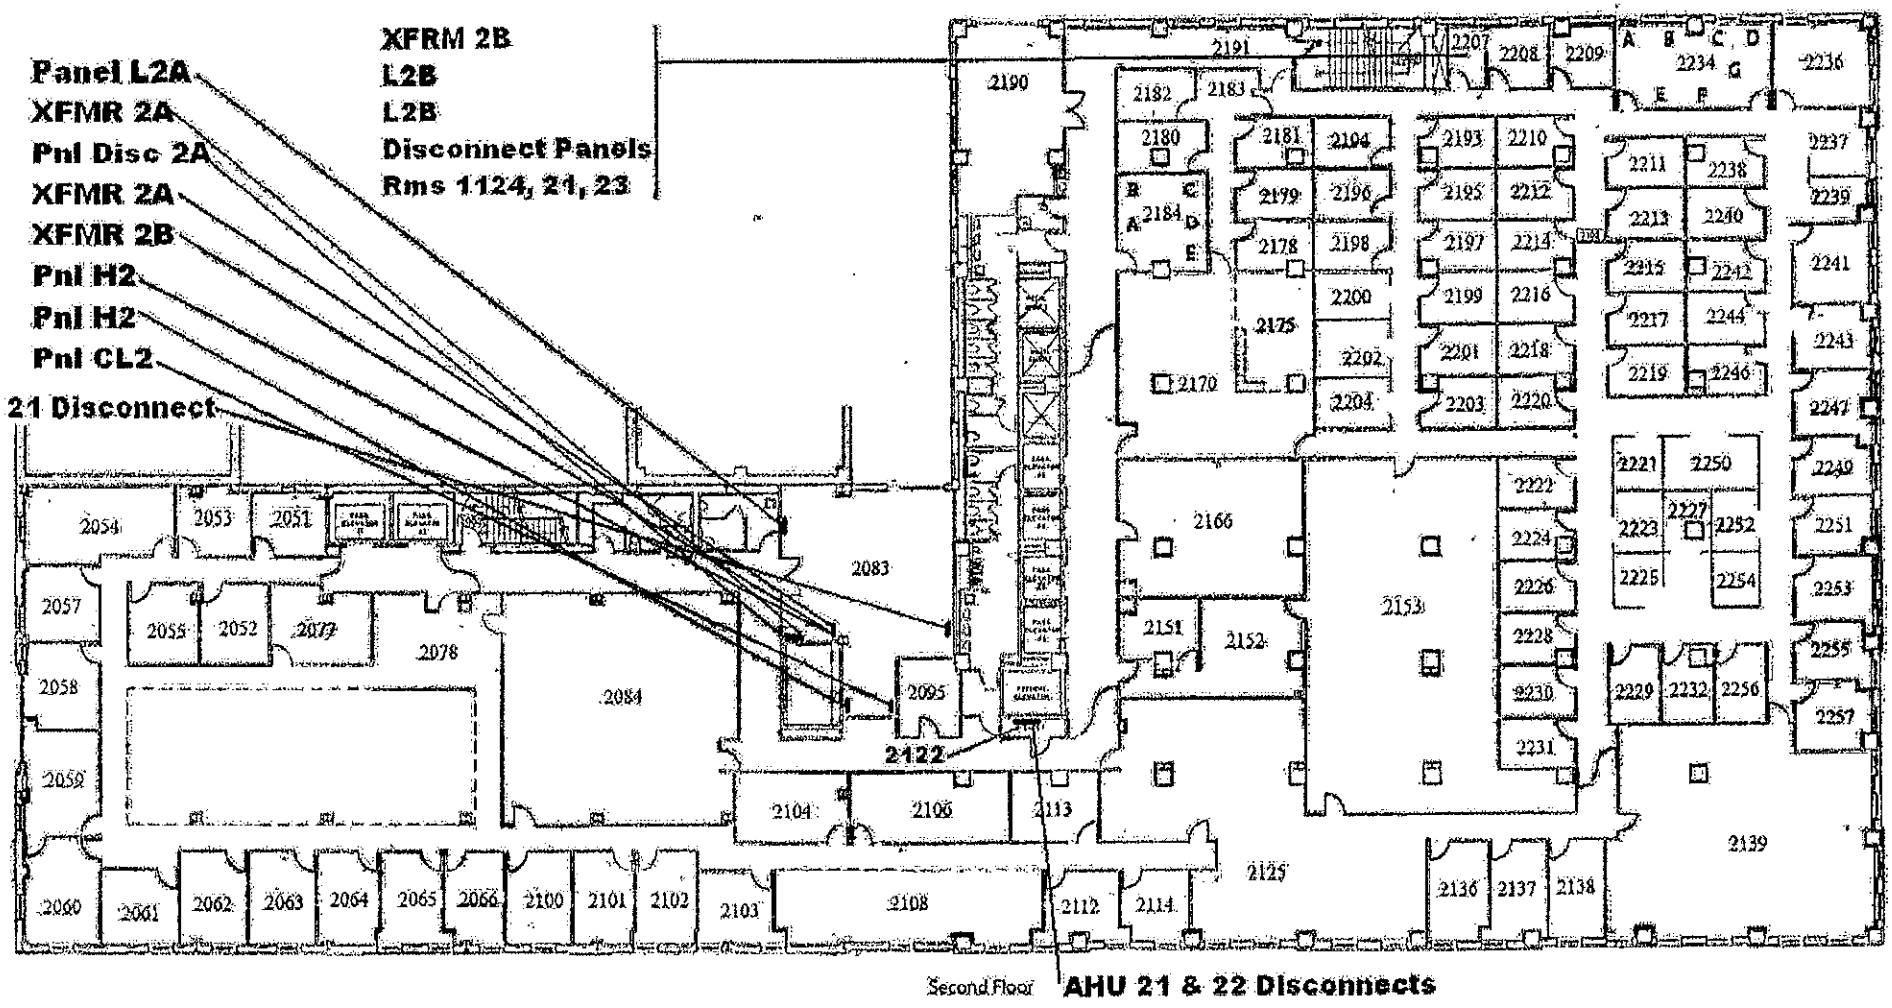

3rd Floor Electrical Equipment Locations

PNL L3A 120/208
PNL CL3 120/208
PNL H3 277/408
Disconnect 3C
Disconnect H3
XFMR 3C

PNL L3B 120/208
PNL L3B 120/208

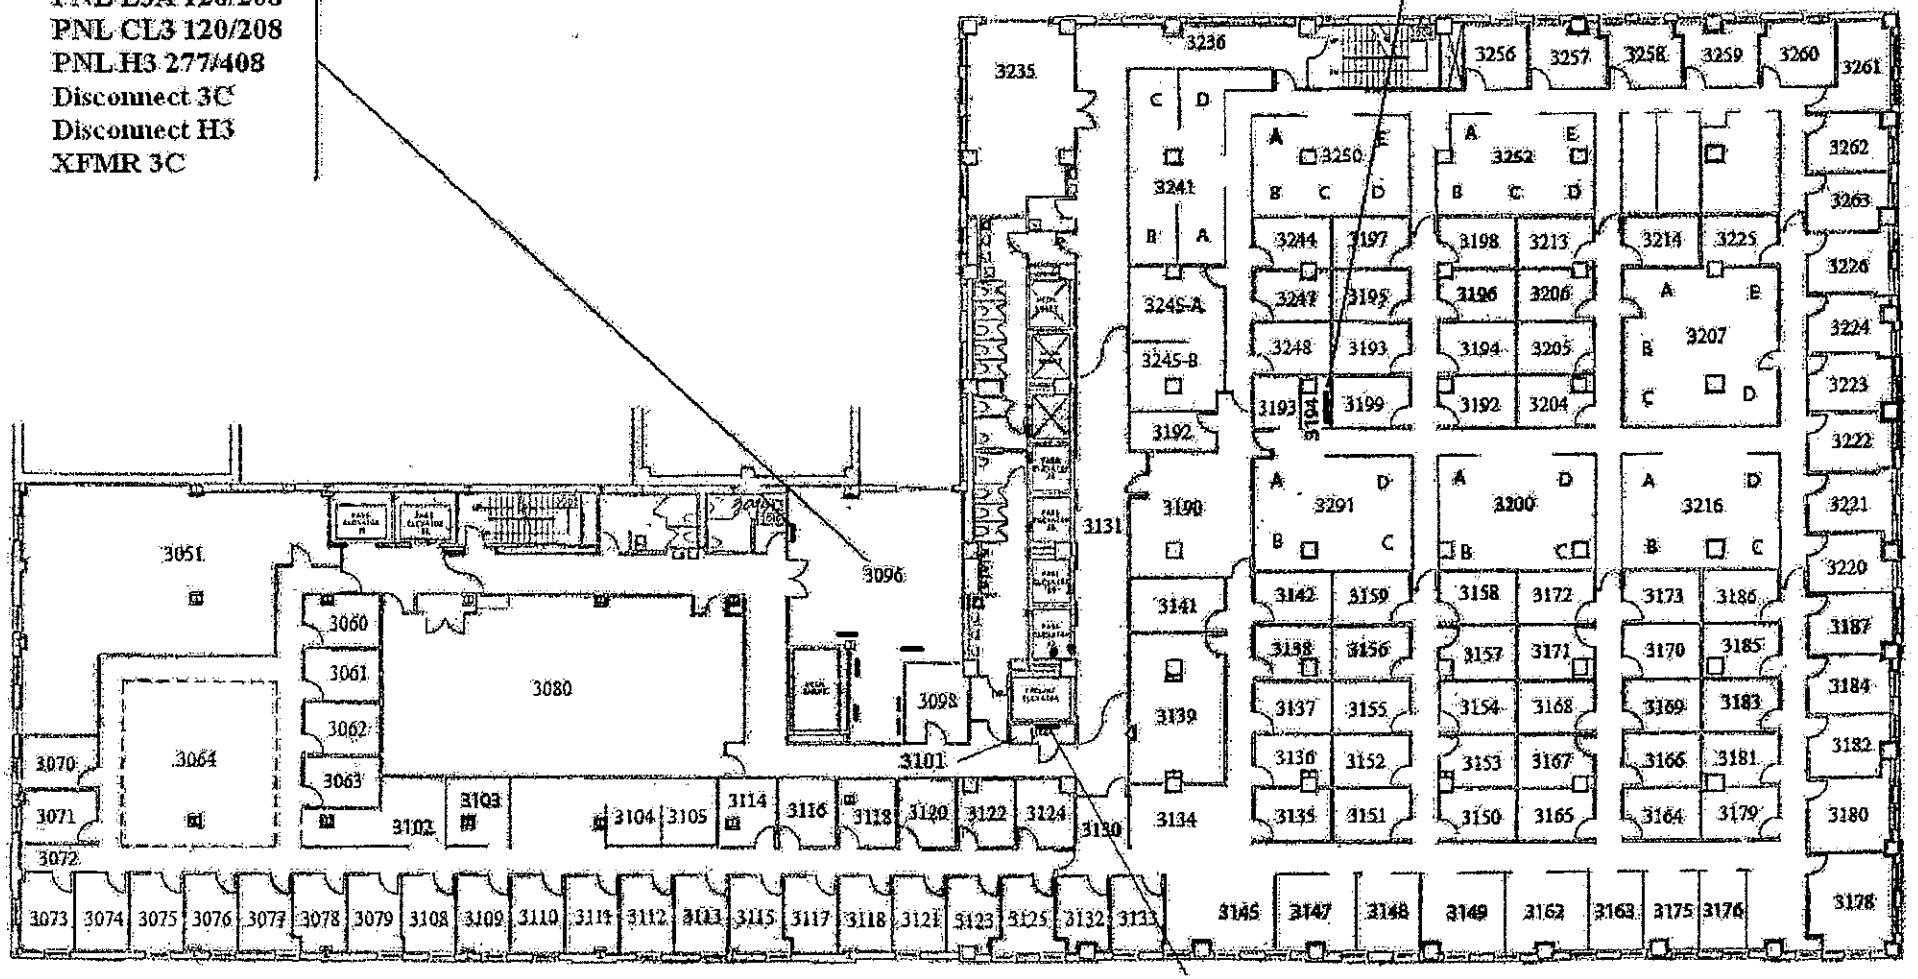

Third Floor

AHU 31 & 32 Disconnects

4th Floor Electrical Equipment Locations

PNL L4A 120/208
Disc L4
Disc L4A
Disc LSAH4
XFRM 4A
PNL CL4 120/208
PNL H4
PNL EH4 277408

PNL L4B 120/208

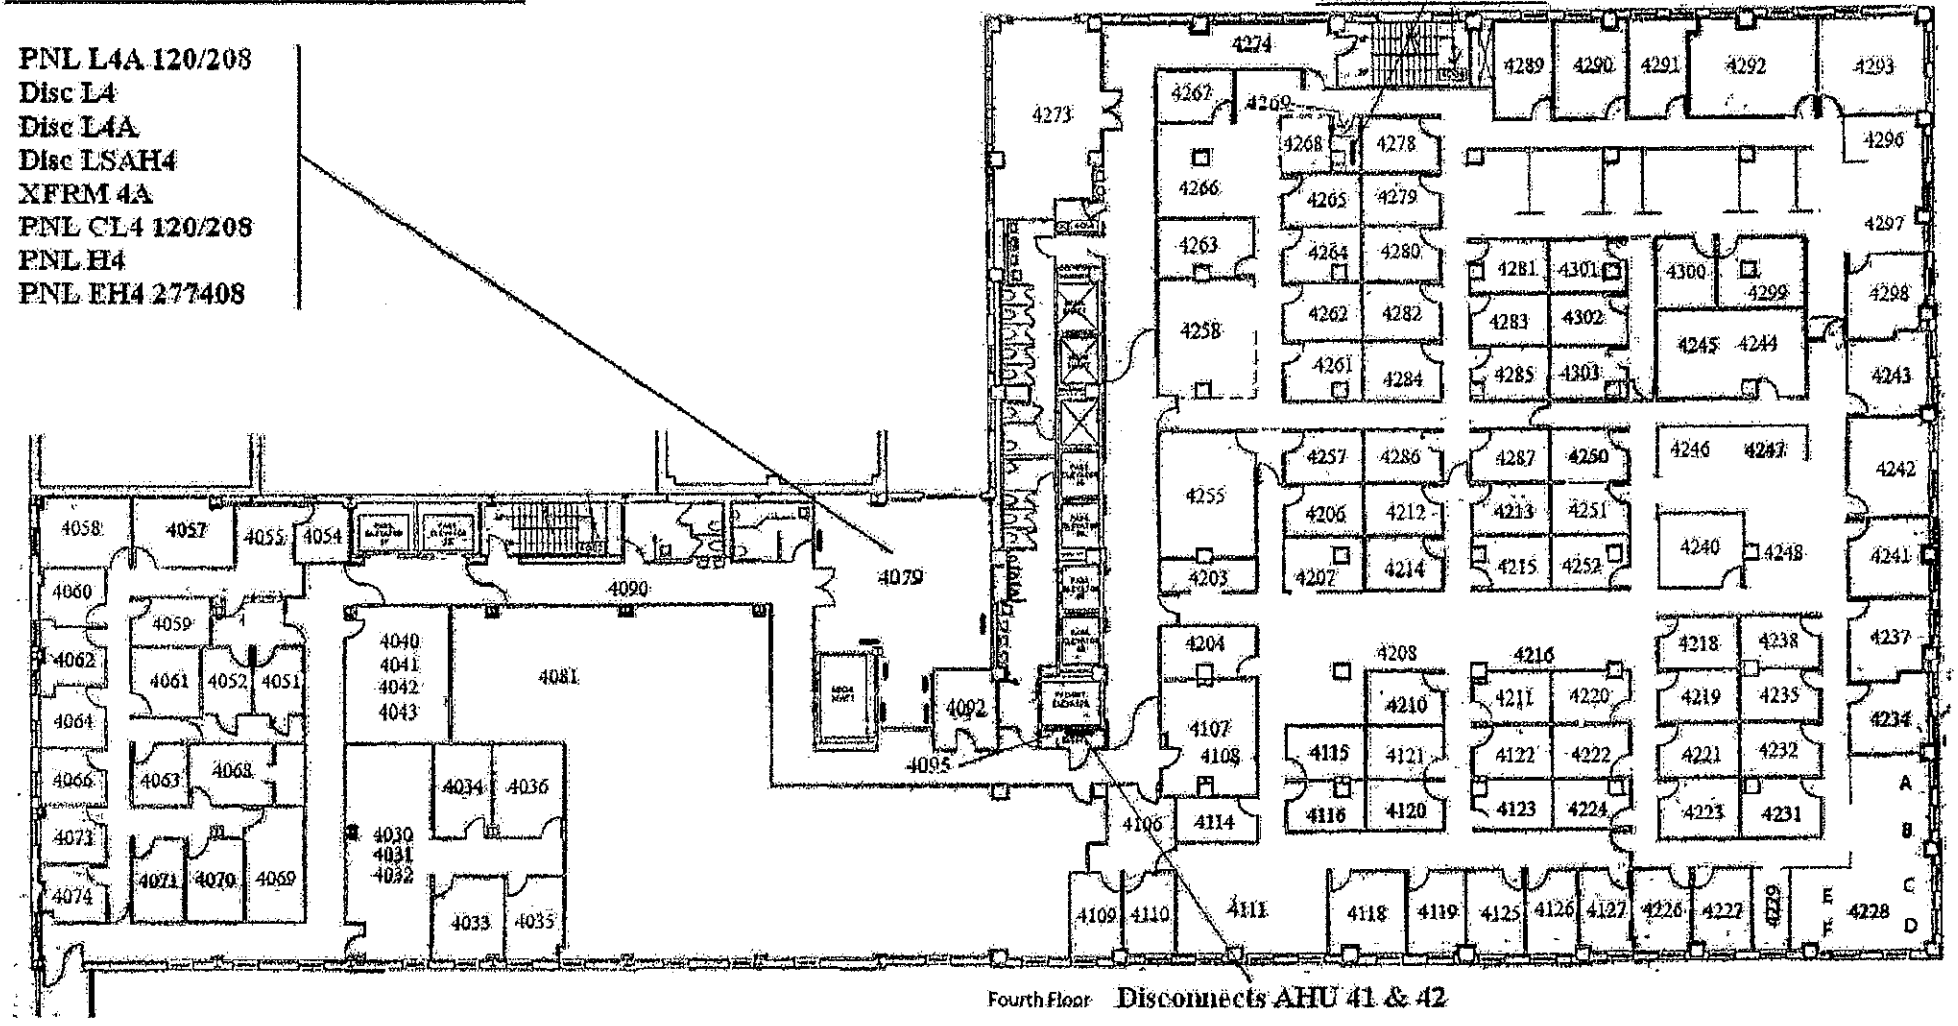

Equipment Locations

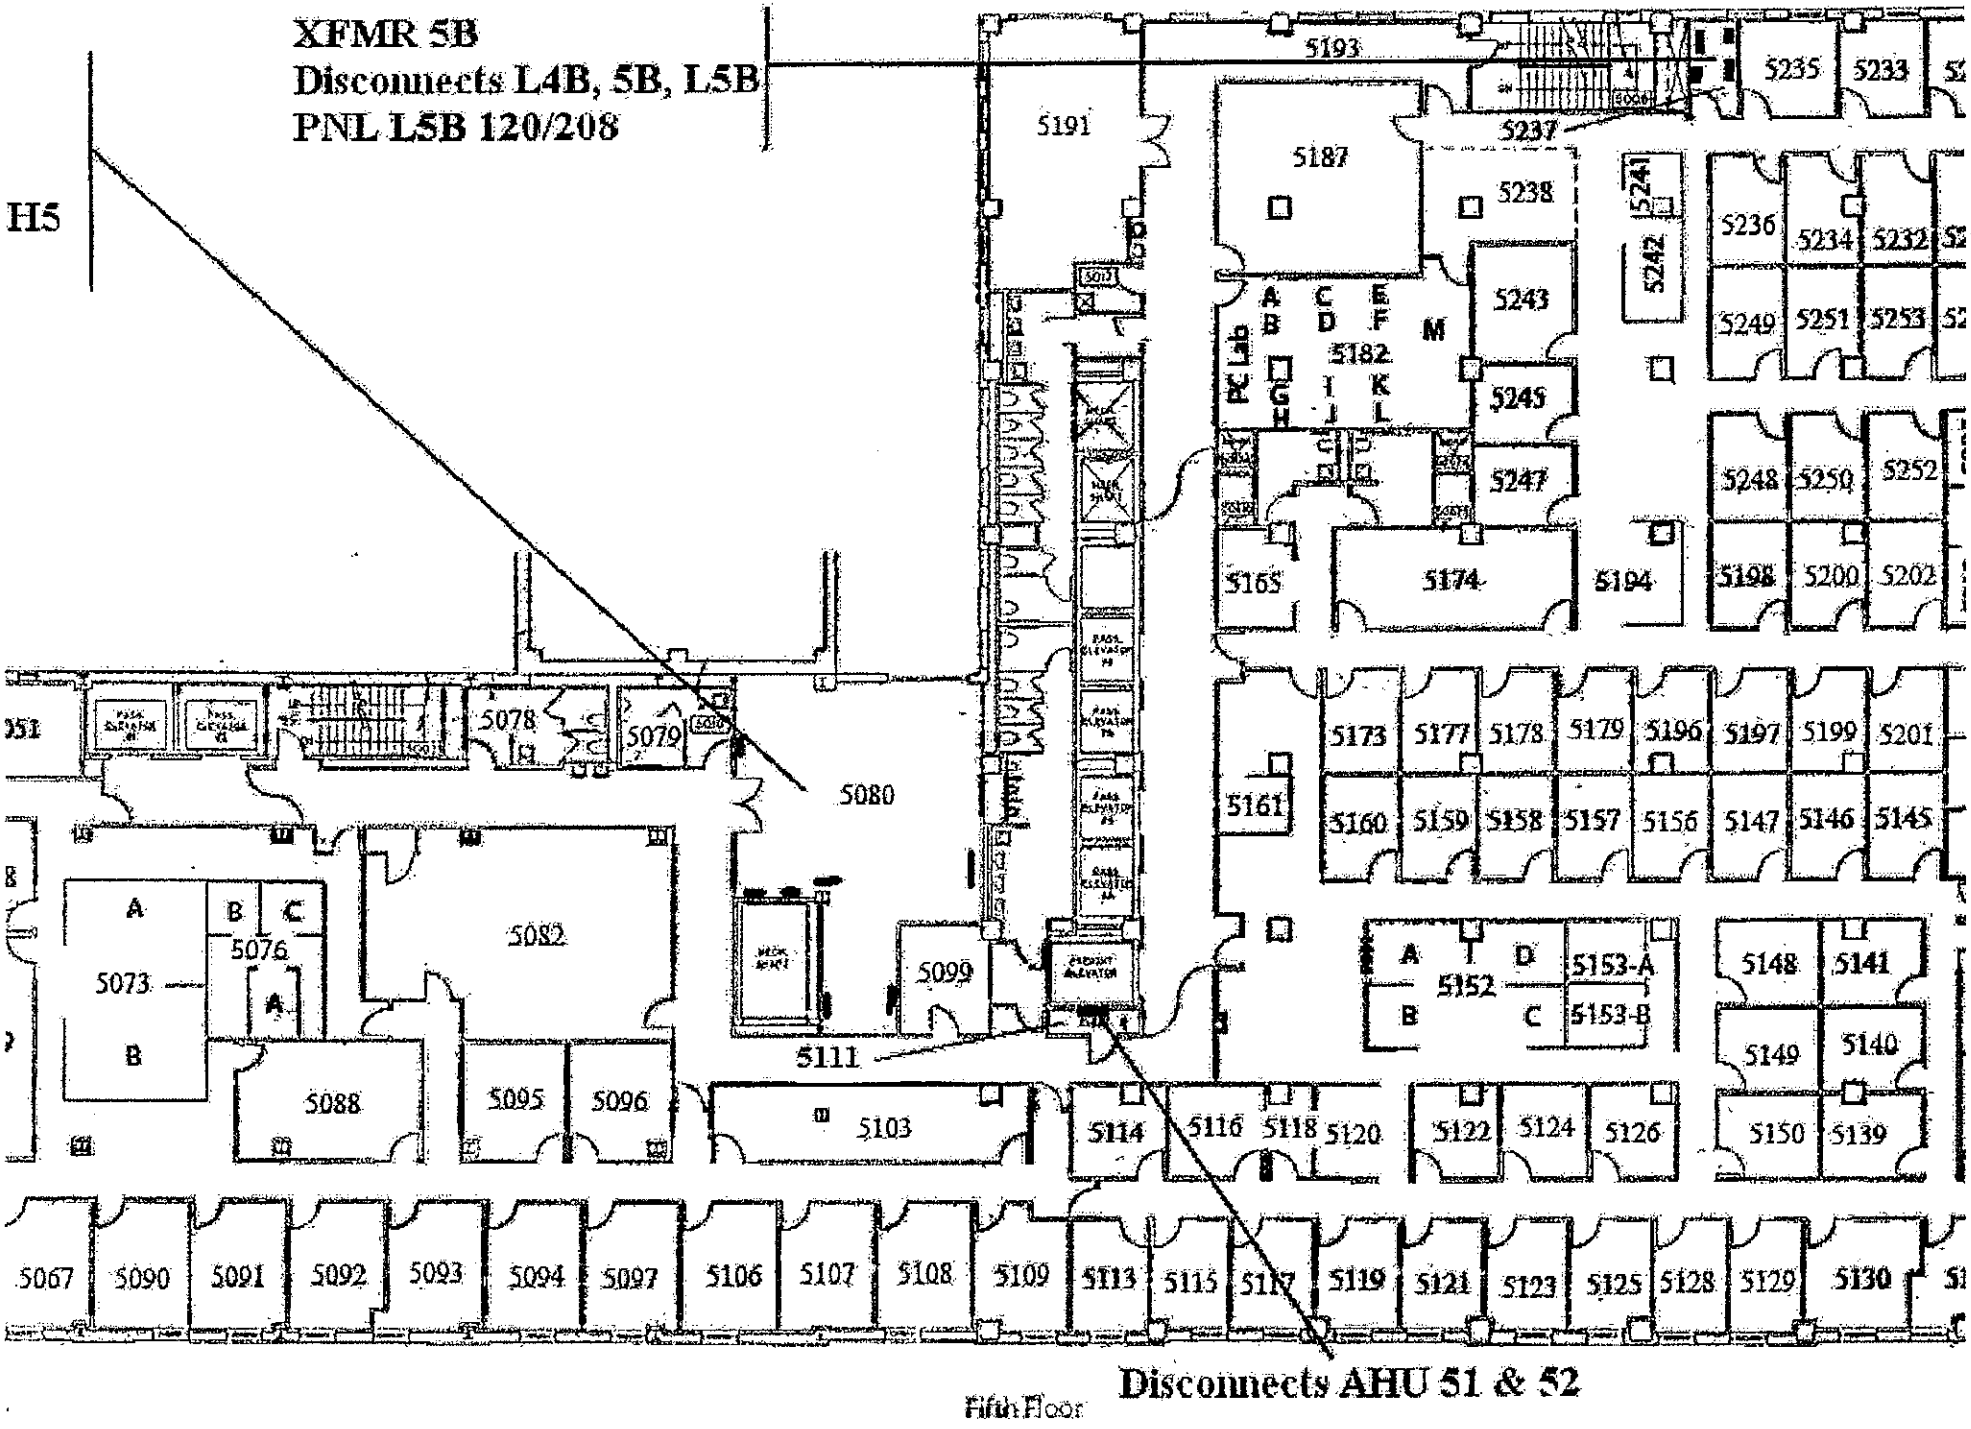

6th Floor Electrical Equipment Location

PNL L6A 120/208
PNL H6 277/408
Disconnects 6A, 6B, H6
Disconnect L6A
400 Amp Disconnect
XFMR 6A
PNL CL6

XFMR 6B
PNL L6B 120/208
Disconnects 6B, L6B, 7B

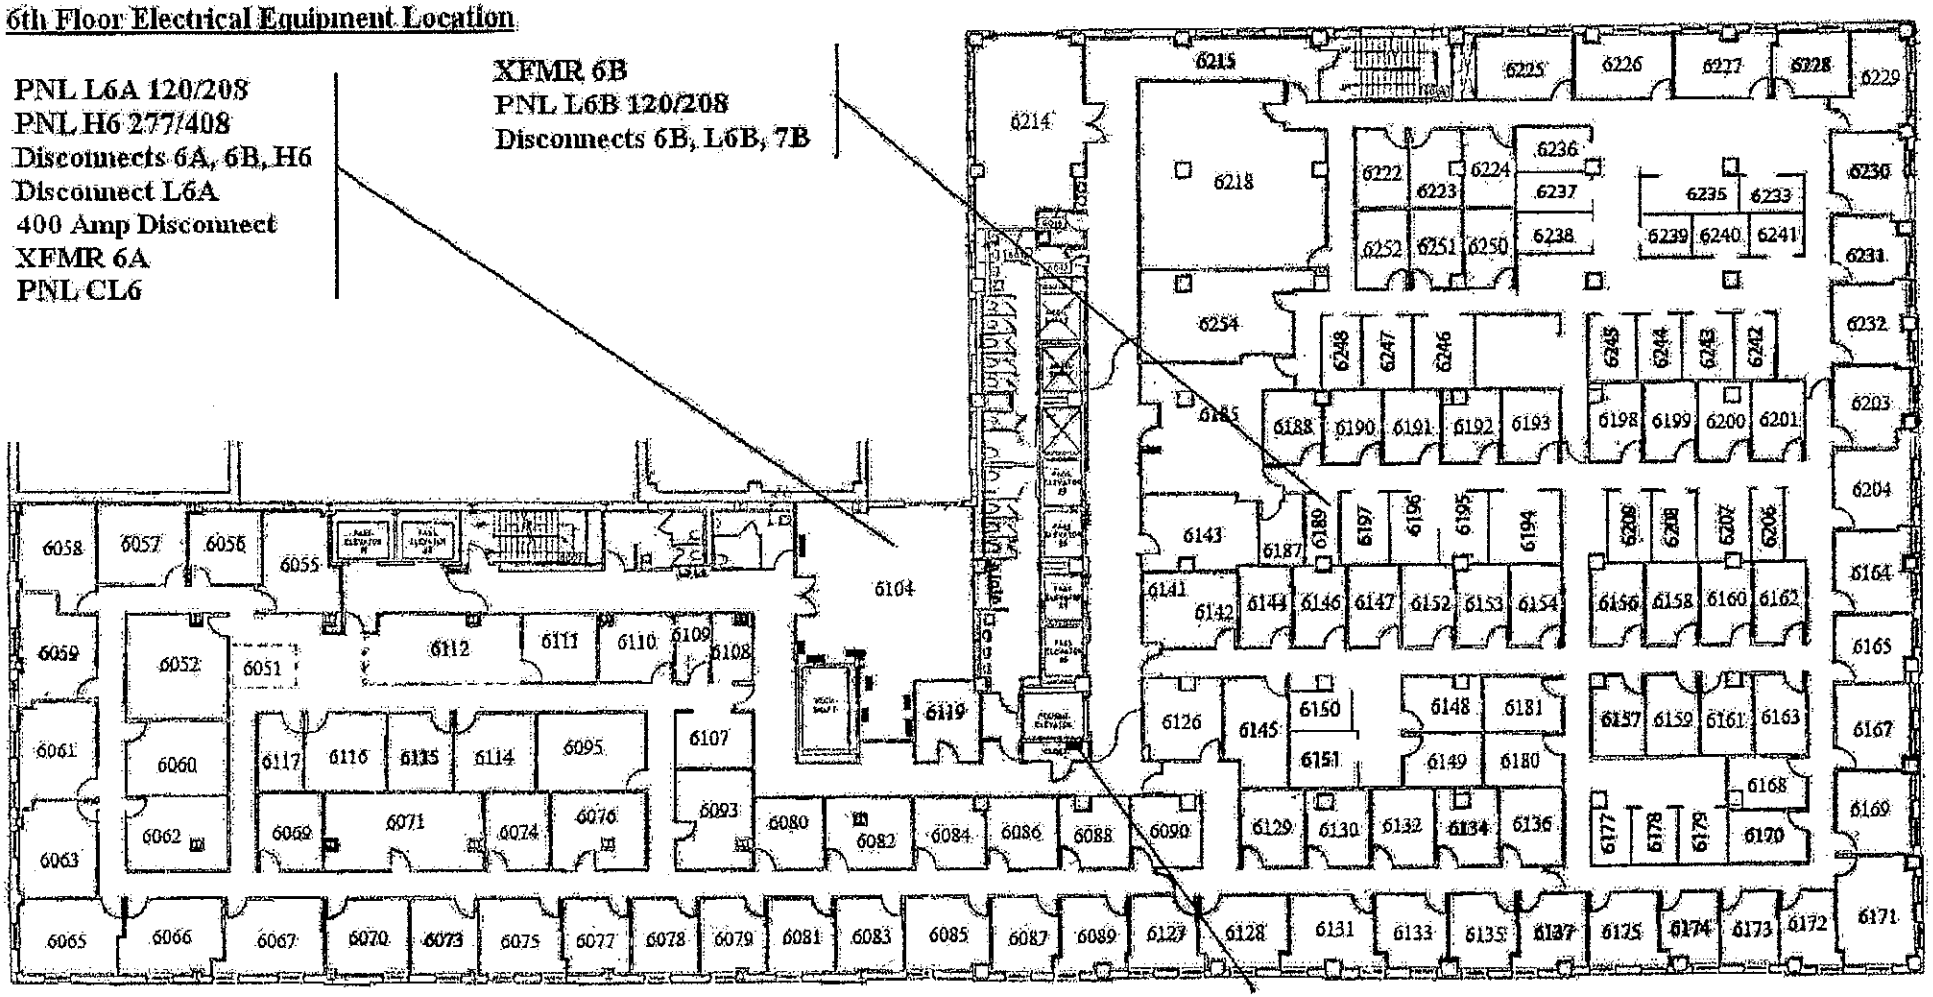

Sixth Floor

Disconnects AHU 61 & 62

7th Floor Electrical Equipment Locations

PNL EL7 120/208
PNL CL7 120/208
PNL L7A 120/208
Disconnect H7
PNL H7 277/408
PNL EH7 277/408
XFMR E7

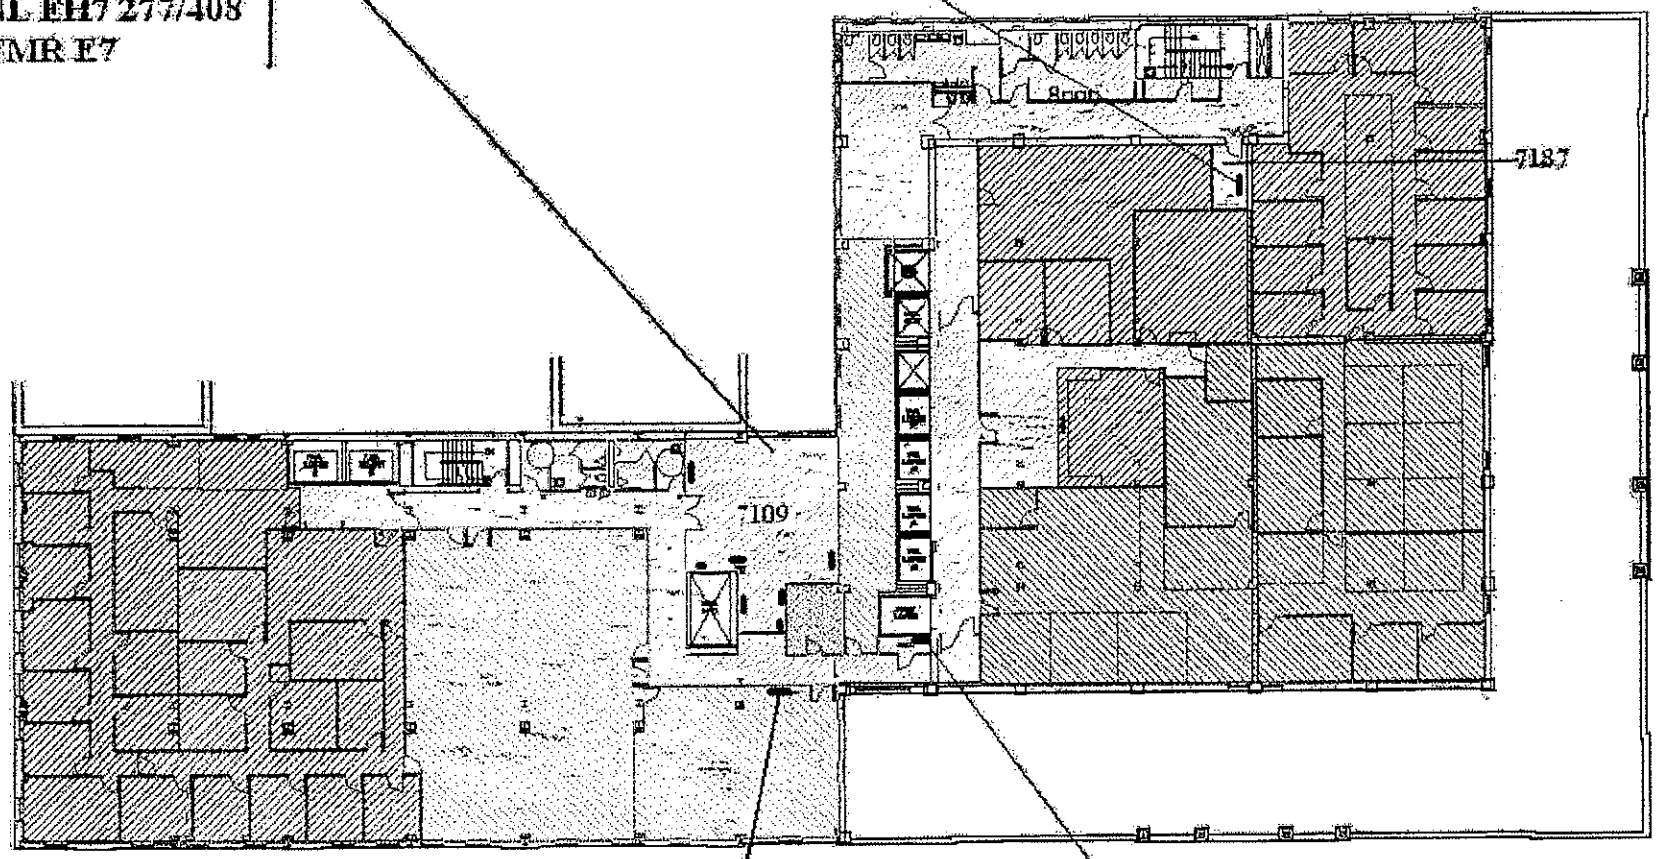

KANSAS DFM

8th Floor Electrical Equipment Locations

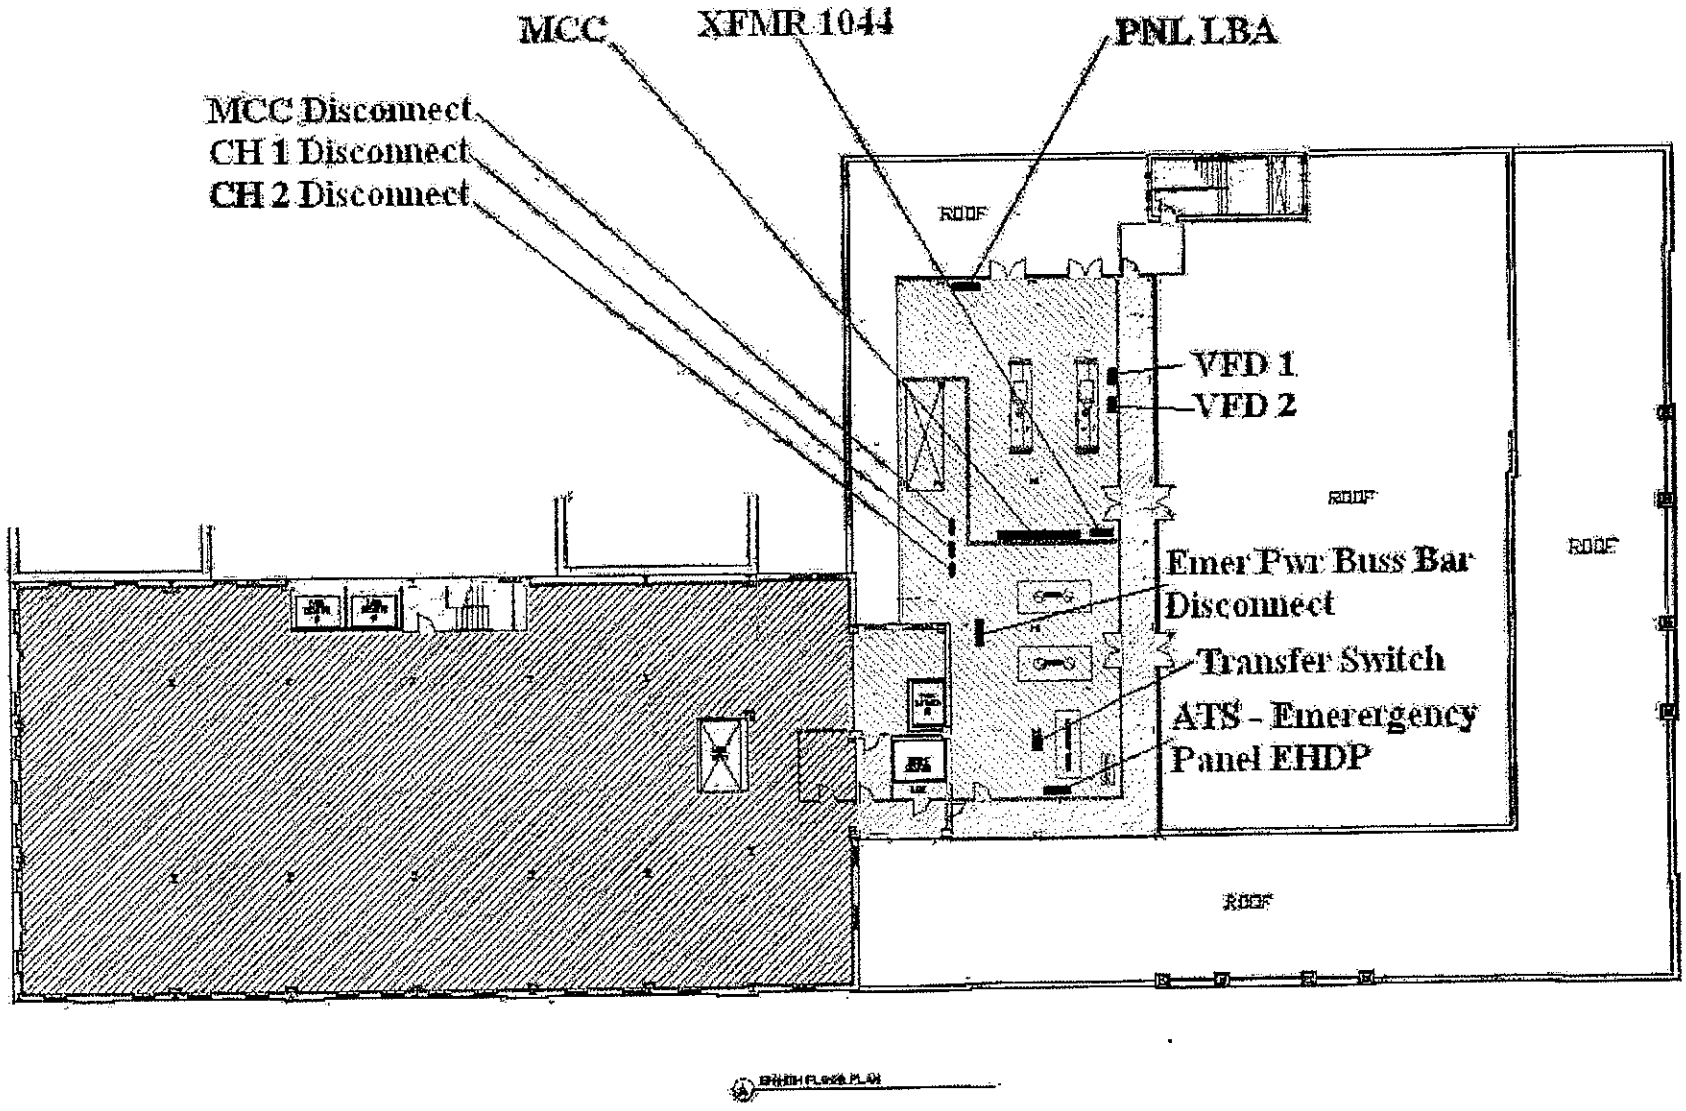

KANSAS DFM